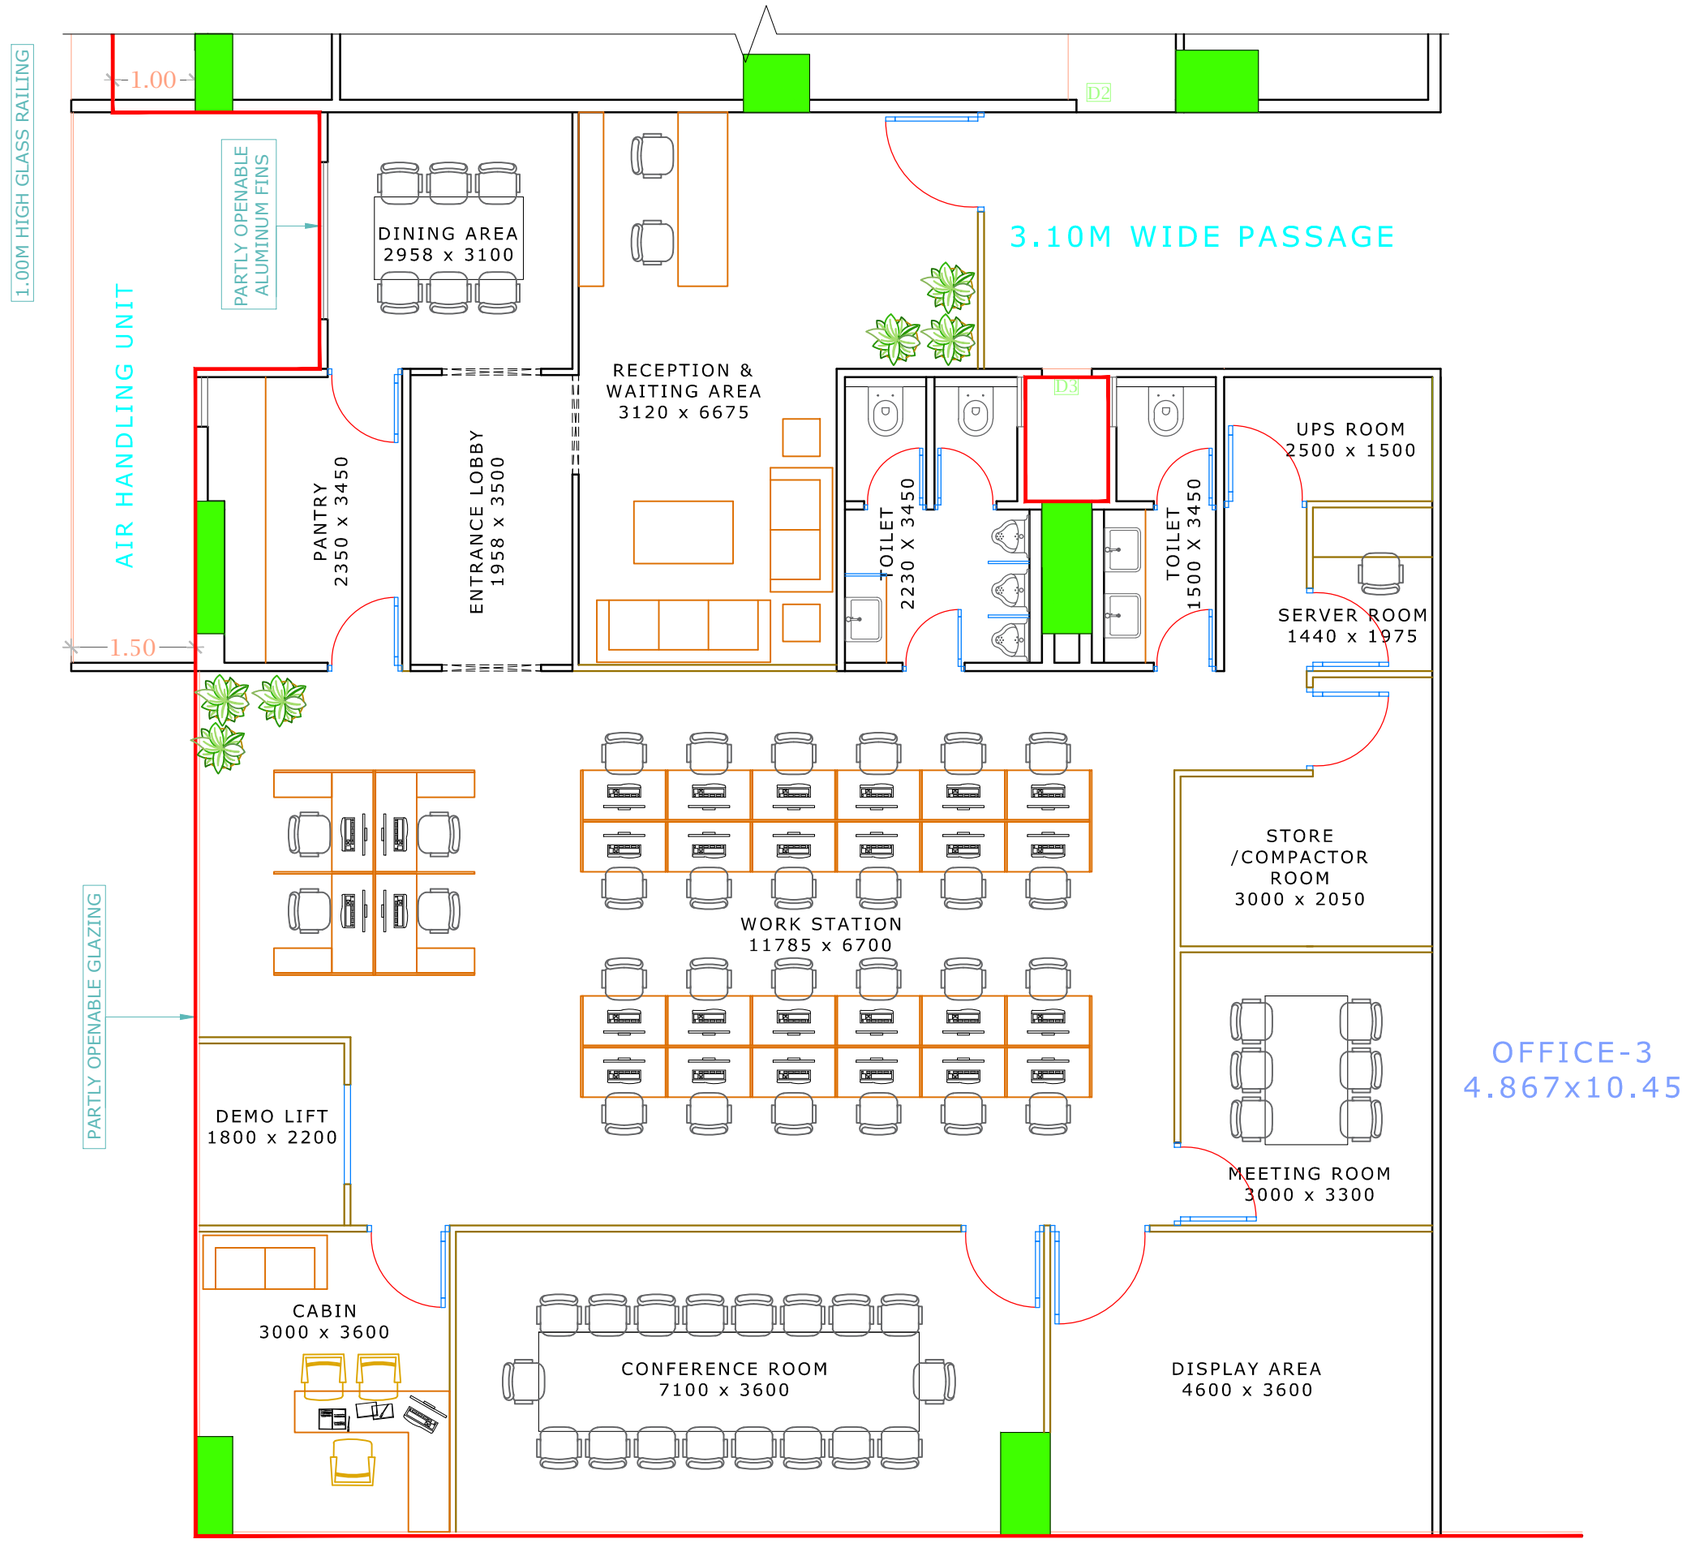

PROJECT TITLE:- OFFICE		NO.	DATE	REVISIONS	BY	CH.	DRAWING TITLE: OFFICE	SHEET TITLE: LAYOUT PLAN
ADDRESS MUMBAI							DATE:- 10.09.2023	SCALE : - N.T.S.
							DEALT BY : - AR.AFTAB K.	DRAWING NO. : - 01

AREA: 2228 SQFT

CONSULTANTS
Ak Architects & Interior Designers
Architecture
Conservation
Landscape
Interiors
MUMBAI
PH: +91 9920347431
E MAIL: khan.aftaabnezami@gmail.com